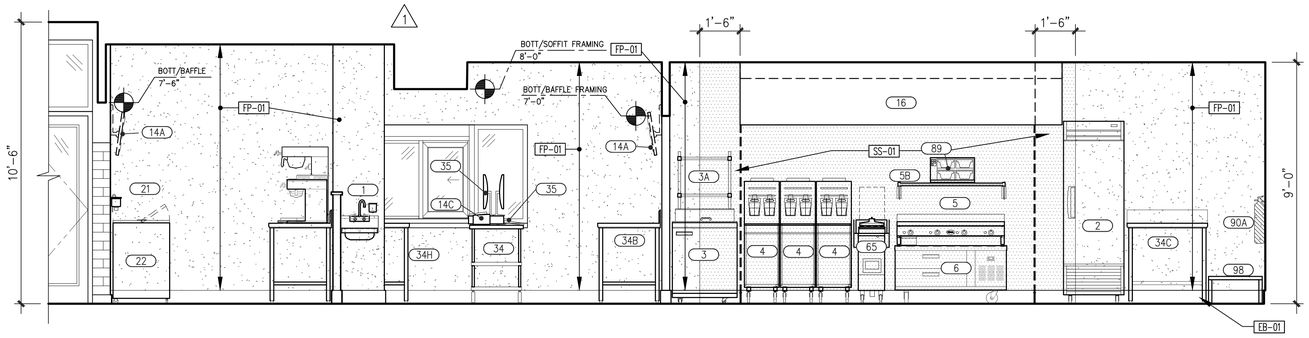

ELEV. K1

SCALE: 3/8" = 1'-0"

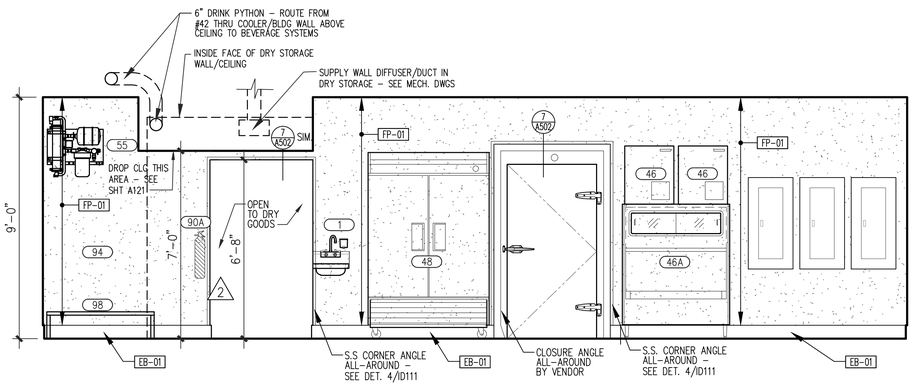

ELEV. K2

SCALE: 3/8" = 1'-0"

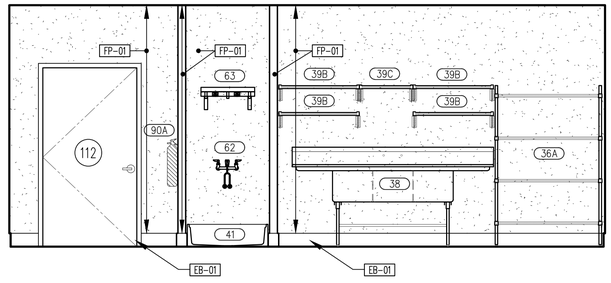

ELEV. K3

SCALE: 3/8" = 1'-0"

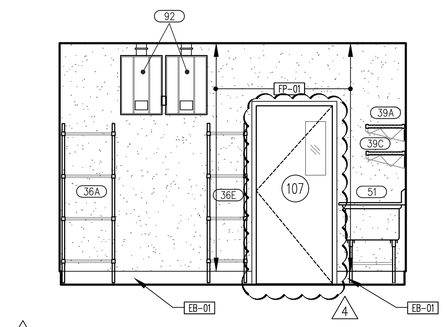

ELEV. K4

SCALE: 3/8" = 1'-0"

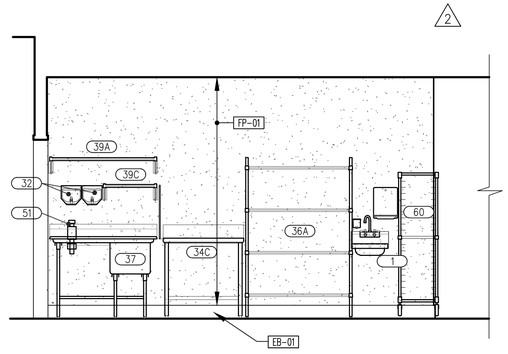

ELEV. K5

SCALE: 3/8" = 1'-0"

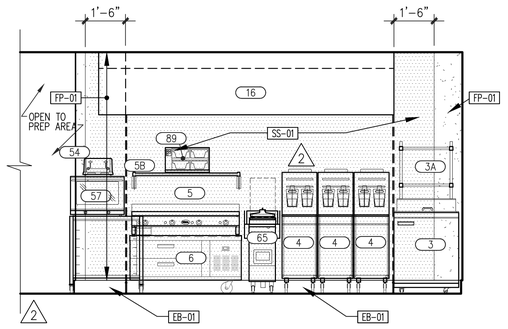

ELEV. K6

SCALE: 3/8" = 1'-0"

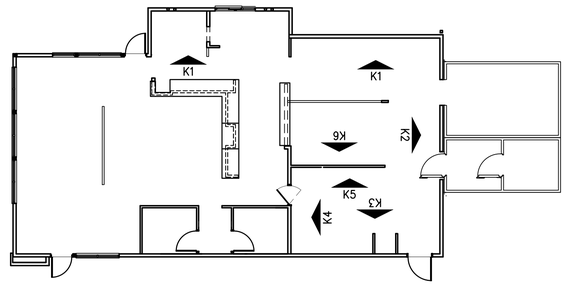

KEY PLAN

NOT TO SCALE

SEE SHEETS A403 & A405 FOR ADDITIONAL INTERIOR ELEVATIONS

LMHT Project No. 21318

THIS DRAWING IS THE PROPERTY OF THE ARCHITECT AND MAY NOT BE REPRODUCED OR USED WITHOUT HIS WRITTEN PERMISSION

INRD national restaurant designers
ARCHITECTS & ENGINEERS
7208 ACC Blvd. second floor, Raleigh, NC 27617
ph: 919 544 0087 fax: 919 544 9339
A Division of LMHT Associates

GLEN R. LEHMAN REGISTERED ARCHITECT 3177 NORTH CAROLINA WILKESBORO, N.C.

12/23/22

PROJECT: *HIGHWAY 55*
3.0 PROTOTYPE
1424 CURTIS BRIDGE ROAD
WILKESBORO, NC 28697

DRAWING: INTERIOR ELEVATIONS

Revisions

THRU ADDENDUM "A" 01/20/2022

1 ADDENDUM "A" – 4.26.2022

2 EQUIP. UPDATE – 06.24.2022

4 SITE PLAN UPDATE–12.23.2022

PROJECT DATE 01/07/2022

Drawn By CDK

Checked By GRL

Sheet No. A404