FINISH SCHEDULE

ROOM NAME	FLOOR	BASE	WALL	CEILING
100 DINING ROOM	T200 24" X 24" TILE	T109 6" X 36" TILE	P101, P104 PAINT T109 TILE W102 WALL COVERING	C1 2' X 2' ARMSTRONG, SEPIA #PN91311 C3 GYP BOARD W/ PAINT P103
101 SERVING AREA	S1 PLAIN S2 ABRASIVE IN HIGH TRAFFIC AREAS	S1 6" H CONT (KITCHEN EQUIPMENT ON 6" NSF APPROVED LEGS)	T109 TILE	C3 GYP BOARD W/ SMOOTH WASHABLE PAINT
102 DRIVE-THRU STATION	S1 PLAIN S2 ABRASIVE IN HIGH TRAFFIC AREAS	S1 6" H CONT (KITCHEN EQUIPMENT ON 6" NSF APPROVED LEGS)	WP1 FRP PANEL	C2 2' X 4' SUSPENDED GRID WASHABLE VINYL COATED GYP BOARD PANELS
103 KITCHEN	S1 PLAIN S2 ABRASIVE IN HIGH TRAFFIC AREAS	S1 6" H CONT (KITCHEN EQUIPMENT ON 6" NSF APPROVED LEGS)	WP3 SS BEHIND COOK LINE WP1 FRP PANEL	C2 2' X 4' SUSPENDED GRID WASHABLE VINYL COATED GYP BOARD PANELS
104 KITCHEN PREP.	S1 PLAIN S2 ABRASIVE IN HIGH TRAFFIC AREAS	S1 6" H CONT (KITCHEN EQUIPMENT ON 6" NSF APPROVED LEGS)	WP1 FRP PANEL	C2 2' X 4' SUSPENDED GRID WASHABLE VINYL COATED GYP BOARD PANELS
105 WALK-IN COOLER	S1 PLAIN S2 ABRASIVE IN HIGH TRAFFIC AREAS	SS WITH ½" RADIUS	EXT SS INT SS	STAINLESS STEEL
105A WALK-IN FREEZER	S1 SILIKAL UNDER W/F SUBFLOOR	SS WITH ½" RADIUS	EXT SS INT STUCCO EMBOSSED COATED SS	STUCCO EMBOSSED COATED STEEL
106 MEN'S ROOM	T200 24" X 24" TILE	SCHLUTER	T108 TILE	C3 GYP BOARD W/ P101 SMOOTH WASHABLE PAINT
107 WOMEN'S ROOM	T200 24" X 24" TILE	SCHLUTER	T108 TILE	C3 GYP BOARD W/ P101 SMOOTH WASHABLE PAINT
108 VESTIBULE	T200 24" X 24" TILE	T109 6" X 36" TILE	P104 PAINT GYP BOARD T109 TILE	C3 GYP BOARD W/ P101 SMOOTH WASHABLE PAINT
109 NOT USED	-	-	-	-
110 EXTERIOR STORAGE	SEALED CONCRETE, SMOOTH FINISH	-	WP1 FRP PANEL	C3 GYP BOARD W/ P101 SMOOTH WASHABLE PAINT

DOOR & HARDWARE SCHEDULE

INSTALLED AND FURNISHED BY GC UNLESS NOTED OTHERWISE

CONTRACTOR TO PURCHASE DOOR HARDWARE & FRAME DIRECTLY FROM PANDA'S NATIONAL ACCOUNT SUPPLIER. SUPPLIER TO PROVIDE ALL STOREFRONT DOOR HARDWARE, P-LAM DOORS & FRAMES AND HM DOORS & FRAMES

CONTACT FOR QUOTING, ORDERING & LOGISTICS
APRIL WALDREN, PROJECT MANAGER
800-887-4307 EXT. 350 PHONE
AprilW@locknet.com, panda@locknet.com

CONTACT FOR GENERAL ACCOUNT NEEDS
ANGIE HAINES, ACCOUNT MANAGER
800-887-4307 EXT. 145 PHONE / 859-509-4031 MOBILE
AngieH@locknet.com, panda@locknet.com

NOTE: CONTRACTOR HAS THE OPTION TO PURCHASE STOREFRONT HARDWARE FROM OTHER SOURCE, PROVIDED THE HARDWARE IS PER SPECS. NO SUBSTITUTIONS ALLOWED. STOREFRONT HARDWARE SPECS ARE PROVIDED IN THE PROJECT BID PACKAGE. COORDINATE WITH PANDA PROJECT MANAGER LISTED ON SHEET G-001

ADDITIONAL CONTACTS:
THOMAS DOWNS, SALES MANAGER; ThomasD@locknet.com; 800-887-4307 x116
EDDIE ANDUEZA, DIR. ARCH. DOOR & HARDWARE SOL.; eddiea@locknet.com; 859-432-2289

NO.	DOOR MATERIAL	SIZE	FRAME	FACE/EDGE	THK.	CORE	LITE	RATE	HARDWARE: PASSAGE	LOCKSET	ELECT. MAG-LOCK W/ENTRY KEYPAD & EXIT BUTTON	PRIVACY	S.F. PULL	S.F. PUSH	PANIC	HINGE: BUTT	CONT.PIANO	STOP: FLOOR	WALL	ACCESSORIES: THRESHOLD	LATCH GUARD	DETEX ALARM	SILENCERS	KICKPLATE	CLOSER	REMARKS
D1	ALUMINUM STOREFRONT	3'-0" X 7'-0"	ALUM.	DARK BRONZE ANODIZED ALUM.	1 ¾"	HOLLOW	GLASS	-		●			●		●		●	●	●		●				●	
D2	ALUMINUM STOREFRONT	3'-6" X 7'-0"	ALUM.	DARK BRONZE ANODIZED ALUM.	1 ¾"	HOLLOW	GLASS	-		●			●		●		●	●	●		●				●	PROVIDE PULL ON EXTERIOR SIDE
D3	S.C. WOOD	3'-0" X 7'-0"	H. MTL.	PLASTIC LAMINATE PRE-FINISHED	1 ¾"	SOLID	-	-				●				●			●				●	●	●	KICKPLATE ON EACH SIDE OF DOOR
D4	NOT USED	-	-	-	-	-	-	-																		
D5	HOLLOW METAL	3'-6" X 7'-0"	H. MTL.	PAINTED	1 ¾"	INSUL.	-	-							●		●				●	●	●		●	KICKPLATE ON INT. SIDE OF DOOR
D6	HOLLOW METAL	(2) 3'-0" X 7'-0"	H. MTL.	PAINTED	1 ¾"	INSUL.	-	-		●							●				●	●				
D7	HOLLOW METAL	3'-0" X 7'-0"	H. MTL.	PAINTED	1 ¾"	INSUL.	-	-		●							●				●	●				WITH LOUVERED VENT & BUG SCREEN
D8	ALUMINUM STOREFRONT	3'-0" X 7'-0"	ALUM.	DARK BRONZE ANODIZED ALUM.	1 ¾"	HOLLOW	GLASS	-		●	●			●	●		●	●			●				●	ONE-WAY TINTING FILM ON INTERIOR SIDE

WALL SCHEDULE

INSTALLED AND FURNISHED BY. GC UNLESS NOTED OTHERWISE

NO	DESCRIPTION
W1	3-5/8" 20GA METAL STUD WALL W/ ⅝" TYPE "X" GYP BOARD BOTH SIDES (SEE ARCHITECTURAL DETAILS & ELEVATIONS)
W2	3-5/8" 20GA METAL STUD WALL W/ ⅝" TYPE "X" GYP BOARD ON ONE SIDE (SEE ARCHITECTURAL DETAILS & ELEVATIONS)
W3	(2) 3-5/8" 20GA METAL STUD WALLS W/ ⅝" TYPE "X" GYP BOARD BOTH SIDES (SEE ARCHITECTURAL DETAILS & ELEVATIONS)
W4	3-5/8" 20GA METAL STUD LOW WALL W/ ⅝" TYPE "X" GYP BD BOTH SIDES. PROVIDE 3 ½" KNEE-WALL BRACE/POST @ CORNERS AND @ 48" OC
W5	6" 20GA METAL STUD WALL W/ ⅝" TYPE "X" GYP BOARD BOTH SIDES (SEE ARCHITECTURAL DETAILS & ELEVATIONS)
W6	6" 20GA METAL STUD WALL W/ ⅝" TYPE "X" GYP BOARD ON ONE SIDE (SEE ARCHITECTURAL DETAILS & ELEVATIONS)
W7	6" 20GA METAL STUD LOW WALL W/ ⅝" TYPE "X" GYP BOARD BOTH SIDES. PROVIDE 3 ½" KNEE-WALL BRACE/POST @ CORNERS AND @ 48" OC
W8	2 1/2" 20GA METAL STUD FURRING W/ ⅝" TYPE "X" GYP BOARD ON ONE SIDE. REFER DETAILS FOR FURRING DISTANCE

WALL PANEL SCHEDULE

INSTALLED AND FURNISHED BY GC UNLESS NOTED OTHERWISE

NO	MANUFACTURER	DESCRIPTION	MFG #	COLOR FINISH	REMARK
WP1	CRANE COMPOSITES INC.	FRP THICKNESS: .075	LBCS.14	#636 (GRAY), SM/SM	CONTACT: LINDA RUSE 310.857.9036
WP2	-	SS PANEL (22 GA)	-	BRUSHED FINISH	FURNISHED BY PX, INSTALLED BY GC
WP3	-	SS PANEL (22 GA)	-	DIAMOND PATTERN FINISH	FURNISHED BY PX, INSTALLED BY GC
WP4	NOT USED				
WP6	NOT USED				
W101	NOT USED				
W102	WOLF GORDON	RED BAMBOO	-	-	CONTACT: CATHY DY 310.770.1165 cathy.dy@wolfgordon.com
W103	WOLF GORDON	CLOUD WALLCOVERING	-	-	CONTACT: CATHY DY 310.770.1165 cathy.dy@wolfgordon.com

SPECIAL SURFACE SCHEDULE

INSTALLED AND FURNISHED BY. GC UNLESS NOTED OTHERWISE

NO	MANUFACTURER	PRODUCT	MFG #	STAIN / COLOR	FINIISH	REMARK
QZ-5	NOT USED					
QZ-6	NOT USED					
QZ-7	CORIAN	ARTIFICIAL QUARTZ	-	LONDON SKY	POLISHED	
QZ-8	DALTILE	ARTIFICIAL QUARTZ	-	BROADWAY BLACK	POLISHED	SERVICE COUNTER & DRINK STATION PROVIDED BY PX, INSTALLED BY GC

INTERIOR PAINT SCHEDULE

INSTALLED AND FURNISHED BY. GC UNLESS NOTED OTHERWISE

NO	MANUFACTURER	MFG #	COLOR	FINISH	REMARK
P9A	SHERWIN-WILLIAMS	SW 7065	ARGOS	PROMAR 200, ZERO VOC, LATEX SEMI-GLOSS	REAR SERVICE DOOR
P9B	NOT USED				
P101	SHERWIN-WILLIAMS	SW 6252	ICE CUBE	PROMAR 200, ZERO VOC, LATEX EGG-SHELL	RESTROOM & RESTROOM VESTIBULE CEILING, FRONT AND UNDERSIDE OF SERVICE LINE SOFFIT/BULKHEAD AND DINING RM. SOFFIT
P102	NOT USED				
P103	NOT USED				
P104	SHERWIN-WILLIAMS	SW 2850	CHELSEA GRAY	PROMAR 200, ZERO VOC, LATEX EGG-SHELL	DINING RM WALLS, RESTROOM VESTIBULE WALLS
P105	NOT USED				
P106	SHERWIN-WILLIAMS	SW 7020	BLACK FOX	DTM ACRYLIC GLOSS, LOW VOC	RESTROOM DOOR FRAMES & LCD NICHE (BACK WALL)
P205	SHERWIN-WILLIAMS	SW 7675	SEALSKIN	PROMAR 200, ZERO VOC, LATEX EGG-SHELL	FRONT & BACK & UNDERSIDE FACES OF MENU BOARD

TILE SCHEDULE (SEE SHEET A-104)

WALL LEGEND

- NEW EXTERIOR WALL
- NEW EXTERIOR WALL FRAMED WITH STRUCTURAL STEEL STUDS
- NEW INTERIOR WALL (FULL HT.)
- NEW INTERIOR WALL (LOW WALL - REF. ELEV. & DETAILS)
- WALK-IN BOX PANEL

NOTE: THE FOLLOWING STAINLESS STEEL PROVIDED BY PX--INSTALLED BY GC:
1. PANEL DIVIDERS AT WP3
2. INSIDE CORNER AT WP3 TO WP2
3. FLASHING AT TOP OF BASE WP3
4. WP2 PIECE AT LENGTH OF WALL

NOTE: THE FOLLOWING STAINLESS STEEL PROVIDED BY GC-INSTALLED BY GC:

5. INSTALL 18 GA STAINLESS STEEL CORNER GUARD & WALL CAP INSIDE KITCHEN

CG-1 — 18 GA STAINLESS STEEL CORNER GUARD - FULL HT.

CG-1A — 18 GA STAINLESS STEEL CORNER GUARD - 4'-0" HIGH

CG-2 — 18 GA STAINLESS STEEL CORNER GUARD/FRAME - ALL AROUND PERIMETER OF OPENING - FRAME TO BE WELDED WITH MITERED CORNERS TO FORM SINGLE UNIT.

WC-1 — 18 GA STAINLESS STEEL WALL CAP

ALL OTHER STAINLESS STEEL BY GC

NOTE:

***ALL INTERIOR DIMENSIONS ARE TO FACE OF GYPSUM BOARD**

NOTE:

CONTRACTOR TO NOTIFY 3rd PARTY VENDOR, PER THE VENDOR LIST, FOR WALL PRE-TREAT BEFORE CLOSING WALLS

NOTE: FIELD VERIFY CLEARANCES FOR HOOD AND COOLER / FREEZER TO ENSURE REQUIRED INSTALLATION CLEARANCES HAVE BEEN MET

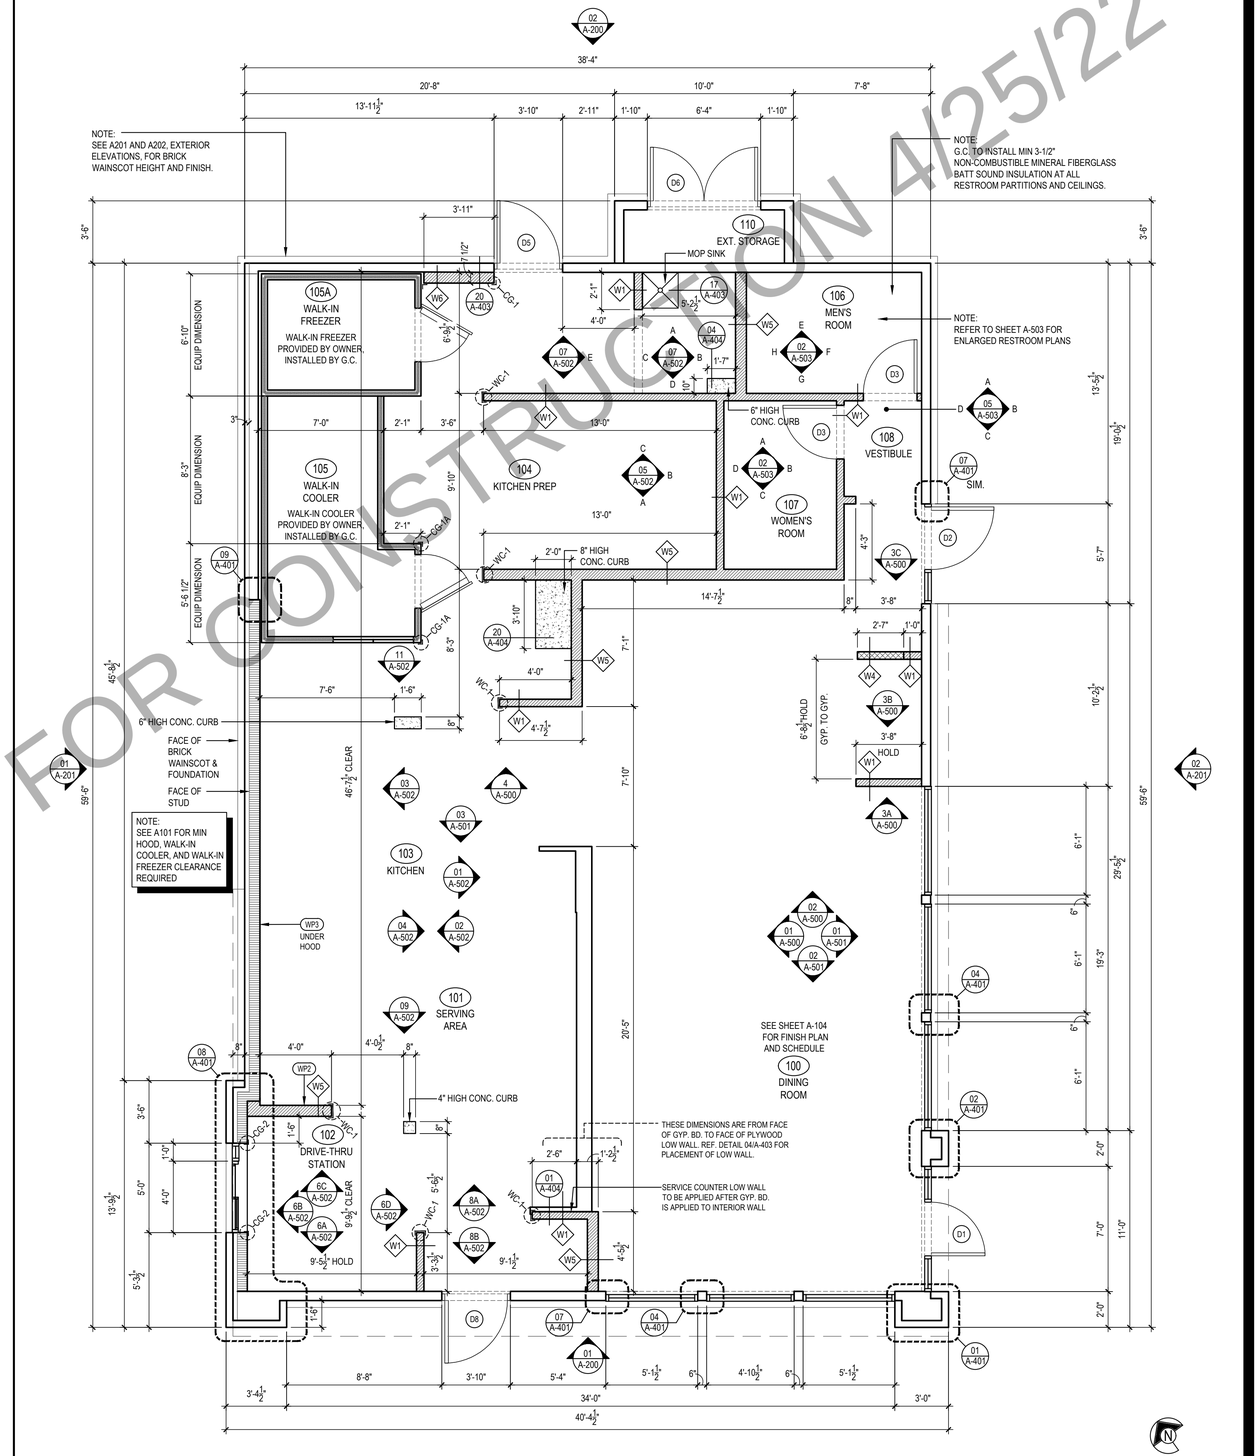

FLOOR PLAN | 1
Scale= 1/4" = 1'-0" | A-103

ISSUED FOR CONSTRUCTION 4/25/22
NOT FOR BID

PANDA RESTAURANT GROUP INC.
1683 Walnut Grove Ave.
Rosemead, California
91770
Telephone: 626.799.9898
Facsimile: 626.372.8288

All ideas, designs, arrangement and plans indicated or represented by this drawing are the property of Panda Express Inc. and were created for use on this specific project. None of these ideas, designs, arrangements or plans may be used by or disclosed to any person, firm, or corporation without the written permission of Panda Express Inc.

REVISIONS:

ISSUE DATE:
1 03.04.2022 ISSUE FOR PERMIT

DRAWN BY: JDV

PANDA PROJECT #: - S8-22-D8698
C&P PROJECT #: - 2210806

CUHACI PETERSON
2600 Maitland Center Parkway
Suite #200
Maitland, FL 32751
P (407) 661-9100
F (407) 661-9101
c-p.com

03.04.2022

ROBERT W. RIDDELL REGISTERED ARCHITECT 9631 NORTH CAROLINA ORLANDO, FL

PANDA EXPRESS
TRUE WARM AND WELCOME 2200
3030 DERITA ROAD
CONCORD, NC 28027

A-103

FLOOR PLAN

TRUE WARM & WELCOME 2200 R4