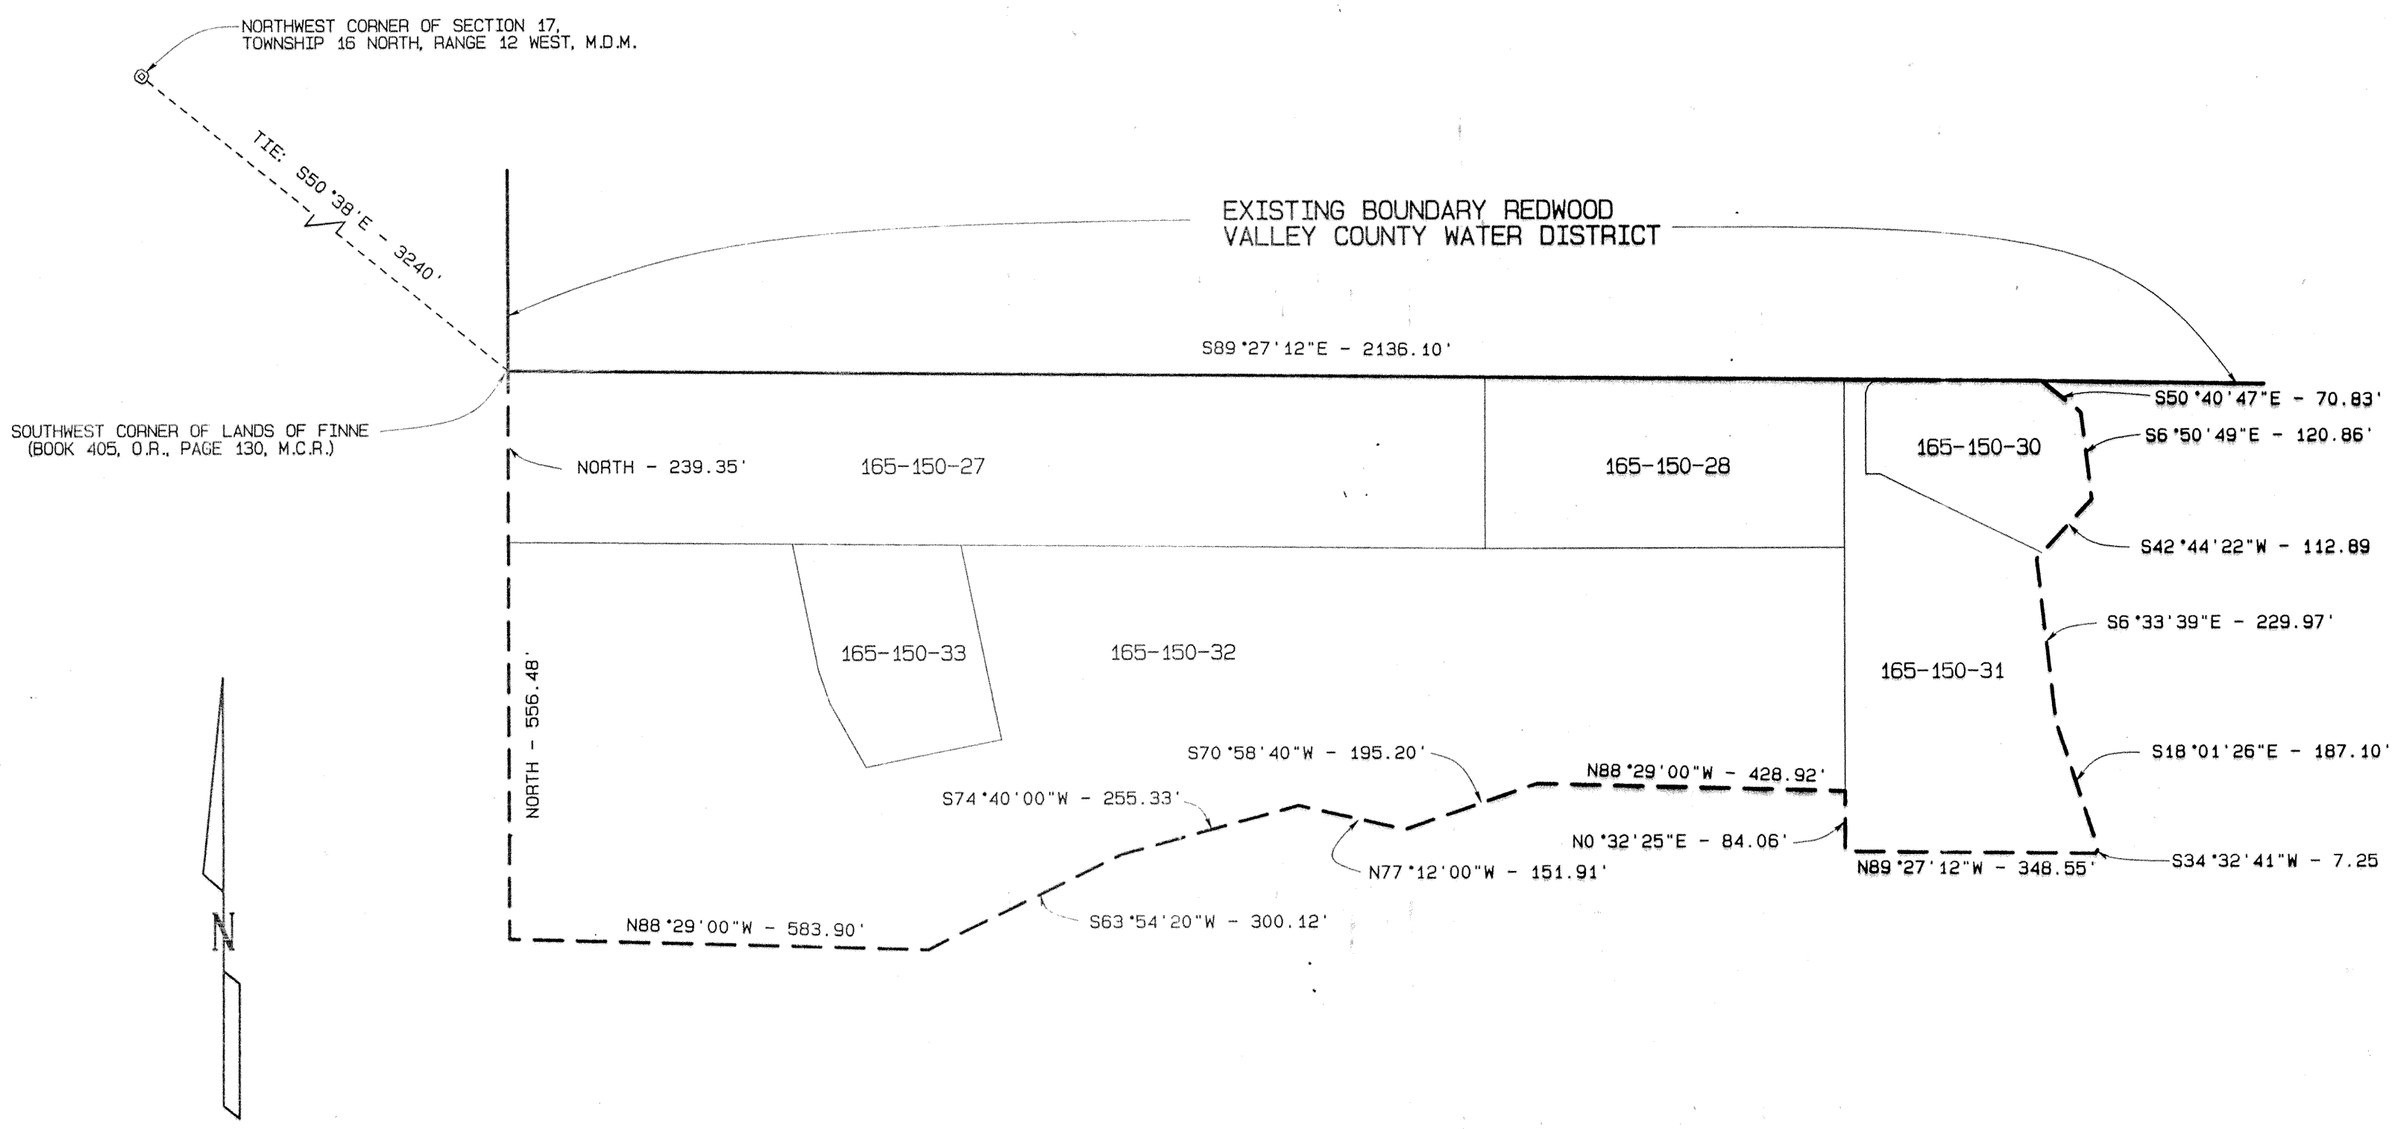

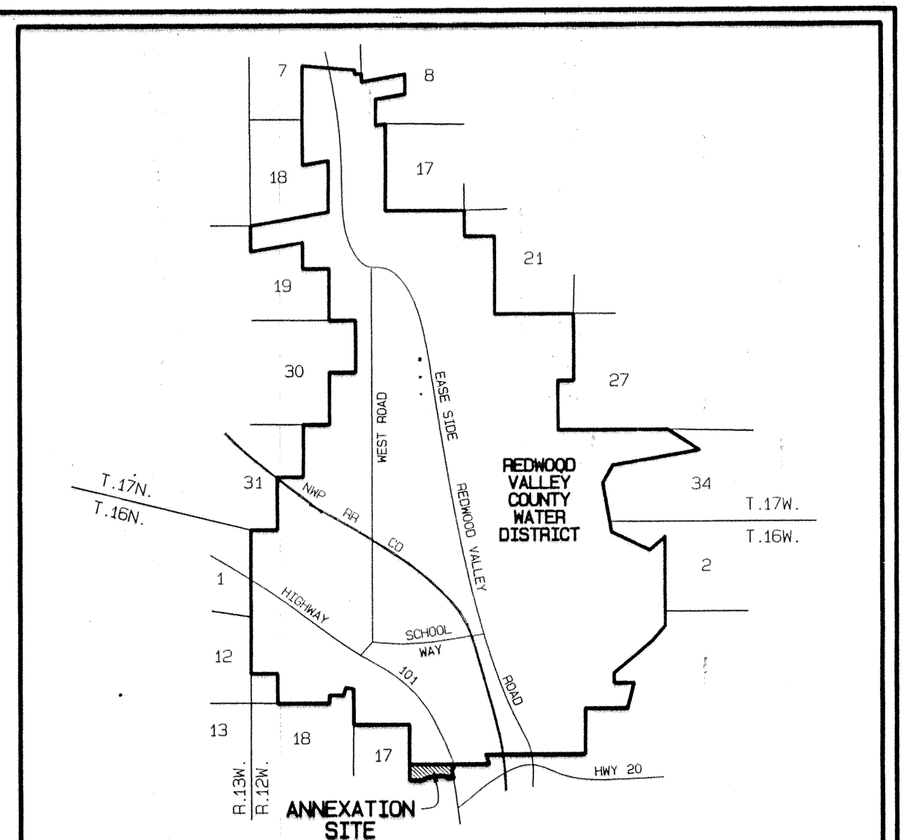

VICINITY MAP NOT TO SCALE

LEGEND

———— EXISTING REDWOOD VALLEY COUNTY WATER DISTRICT BOUNDARY

— — — — — — — · BOUNDARY OF "GARZINI ANNEXATION"

———— ASSESSOR'S PARCEL LINE

CERTIFICATE OF COMPLETION

RECORDED March 28, ~~1999~~ 2000,

INSTRUMENT NUMBER Drawer 67 Page 21,

MENDOCINO COUNTY RECORDS.

No Fee

AUTHORIZATION CERTIFICATE

I, Jere Melo CHAIRMAN OF THE LOCAL AGENCY FORMATION COMMISION OF THE COUNTY OF MENDOCINO, STATE OF CALIFORNIA, HEREBY CERTIFY THAT SAID LOCAL AGENCY FORMATION COMMISSION, BY RESOLUTION OF THE 10th DAY OF January, ~~1999~~ 2000, APPROVED THE WITHIN MAP.

CHAIRMAN
LOCAL AGENCY FORMATION COMMISSION

AUTHORIZATION CERTIFICATE

I, Donald E. Butow CHAIRMAN OF THE BOARD OF DIRECTORS OF THE REDWOOD VALLEY COUNTY WATER DISTRICT HEREBY CERTIFY THAT THE BOARD OF DIRECTORS DID, BY RESOLUTION ON THE 3rd DAY OF June, 1999, APPROVED THE WITHIN MAP.

CHAIRMAN OF THE BOARD OF DIRECTORS
REDWOOD VALLEY COUNTY WATER DISTRICT

EXHIBIT "B"
LAFCO FILE NO. L01-99

SHORT TITLED "GARZINI ANNEXATION"

TO THE

REDWOOD VALLEY COUNTY WATER DISTRICT

MENDOCINO COUNTY,
SCALE: 1" = 200'

CALIFORNIA
OCTOBER, 1999

19
D 67 P 21

99108